D512RD

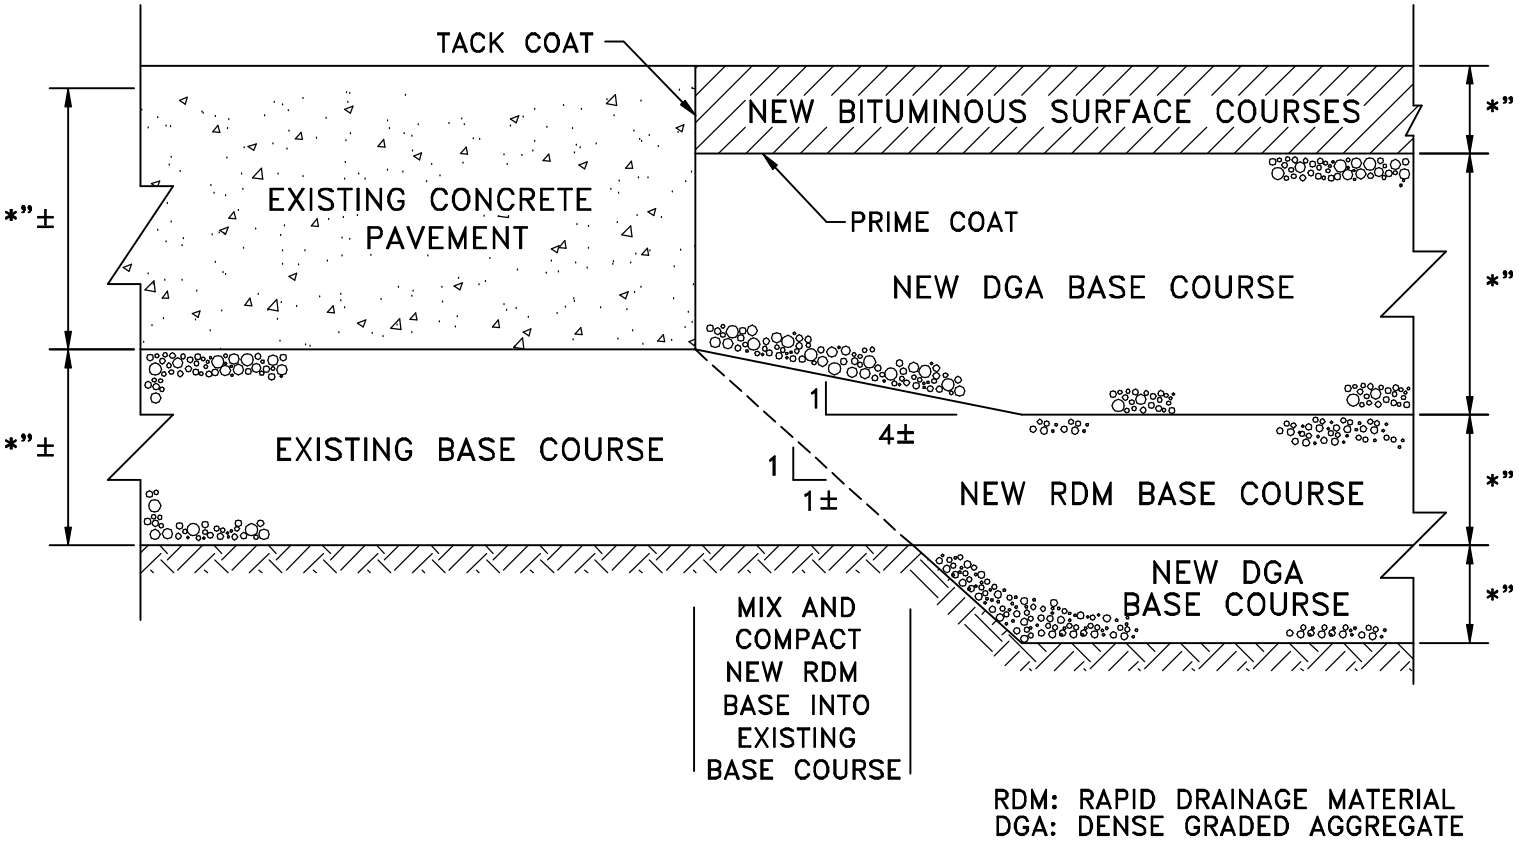

PAVEMENT TRANSITION SECTION BETWEEN EXISTING CONCRETE & NEW BITUMINOUS PAVEMENT

N.T.S.